


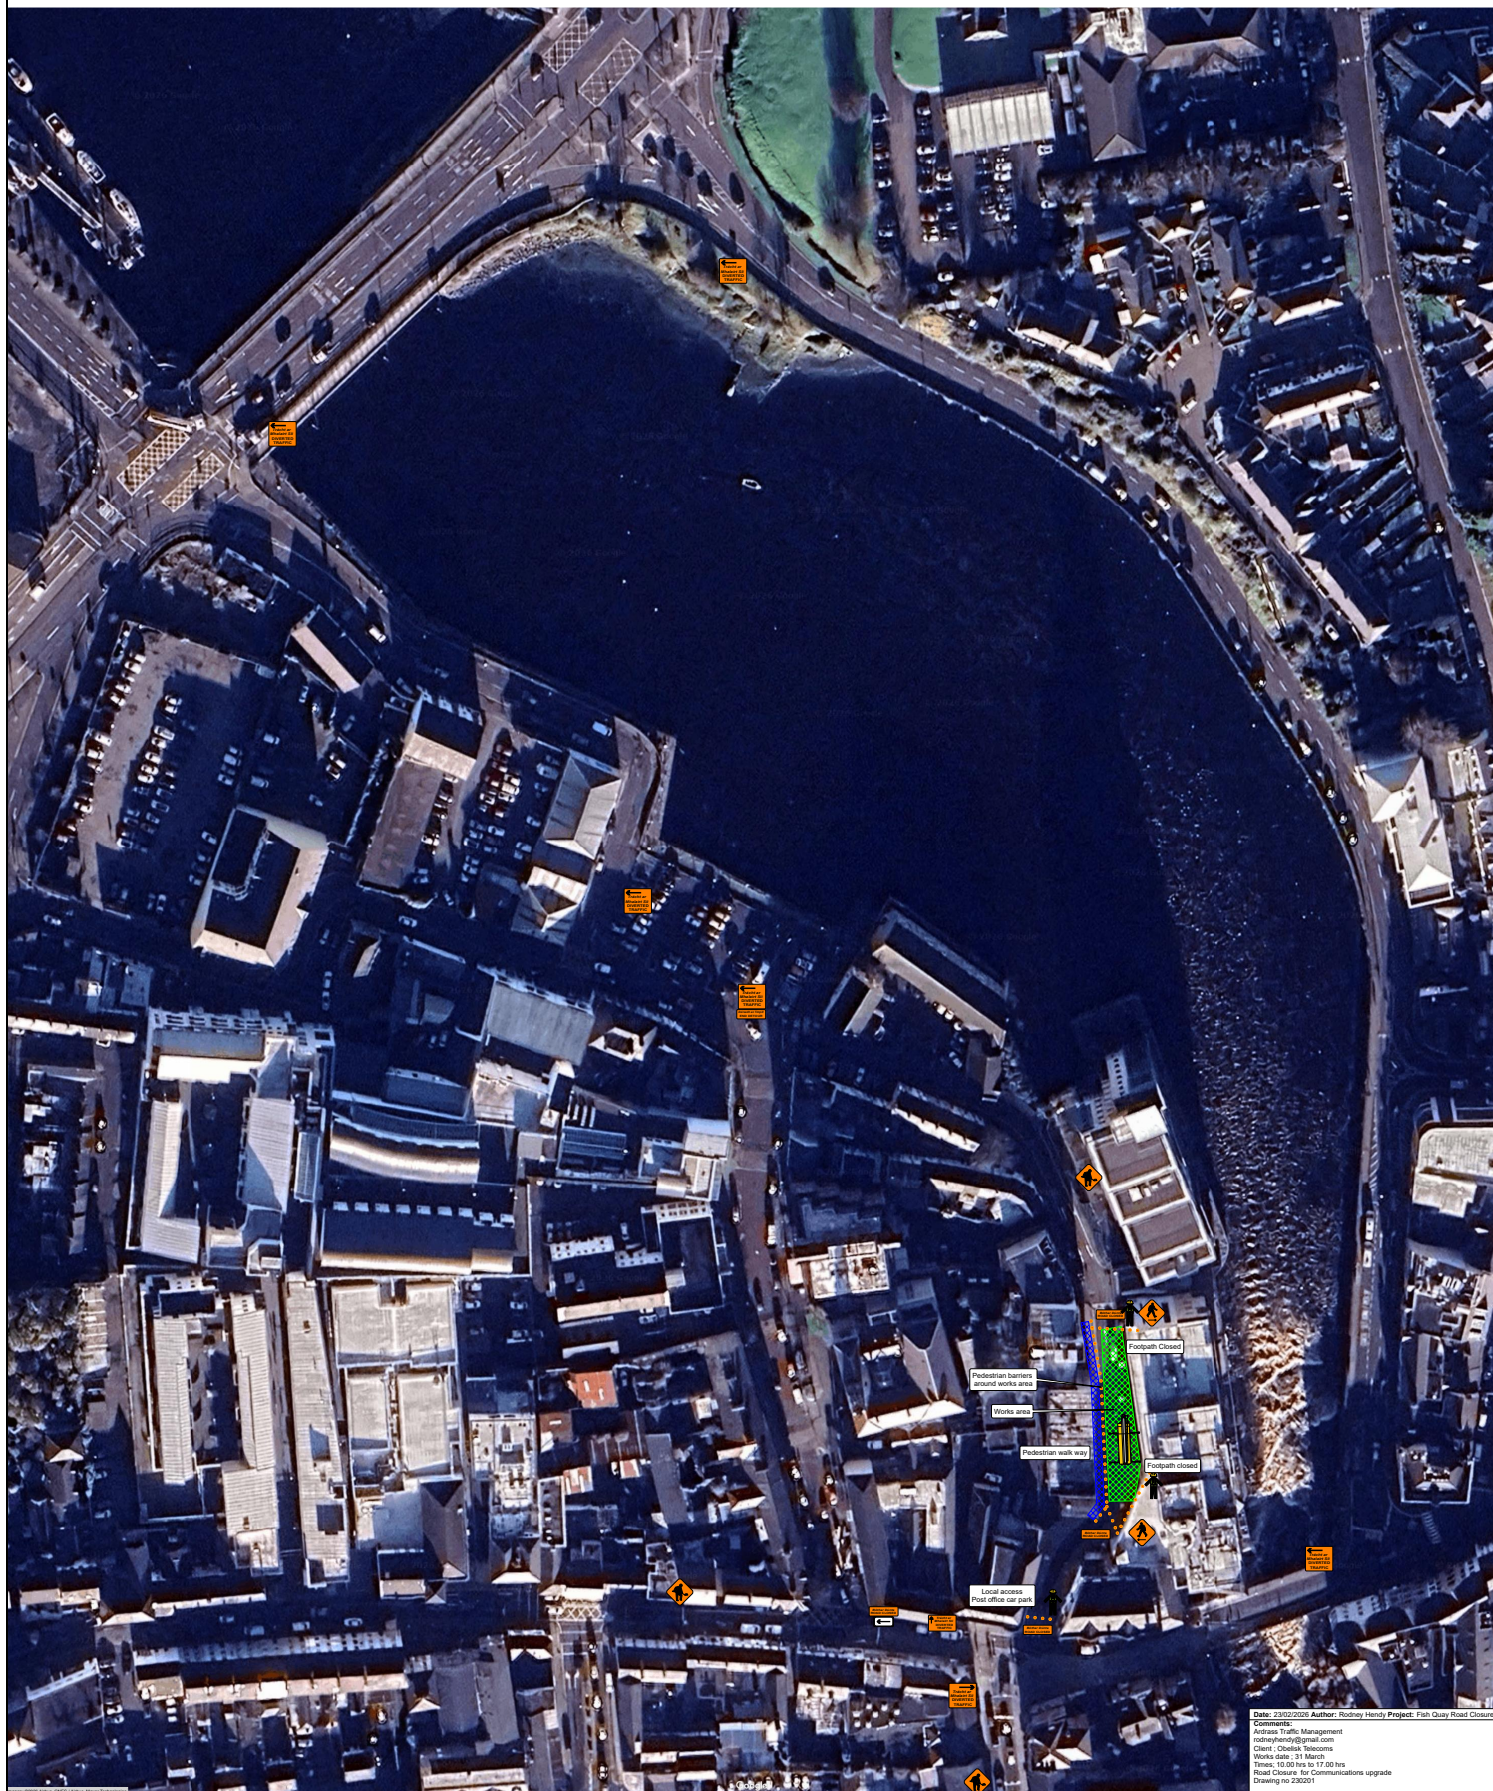

Date: 23/02/2020 Author: Rodney Handy Project: Fish Quay Road Closure
 Comments:
 Address: Traffic Management
 rodneymhandy@gmail.com
 Client: Chelsea Telecoms
 Works date: 31 March
 Times: 10.00 hrs to 17.00 hrs
 Road Closure for Communications upgrade
 Drawing no 200201