

Sligo County Council
Planning office

File ref:


SL-VS-12

Address

Cranmore Road
Sligo

Location of site is highlighted in red
on the map

Map prepared by
Noel Ballantyne

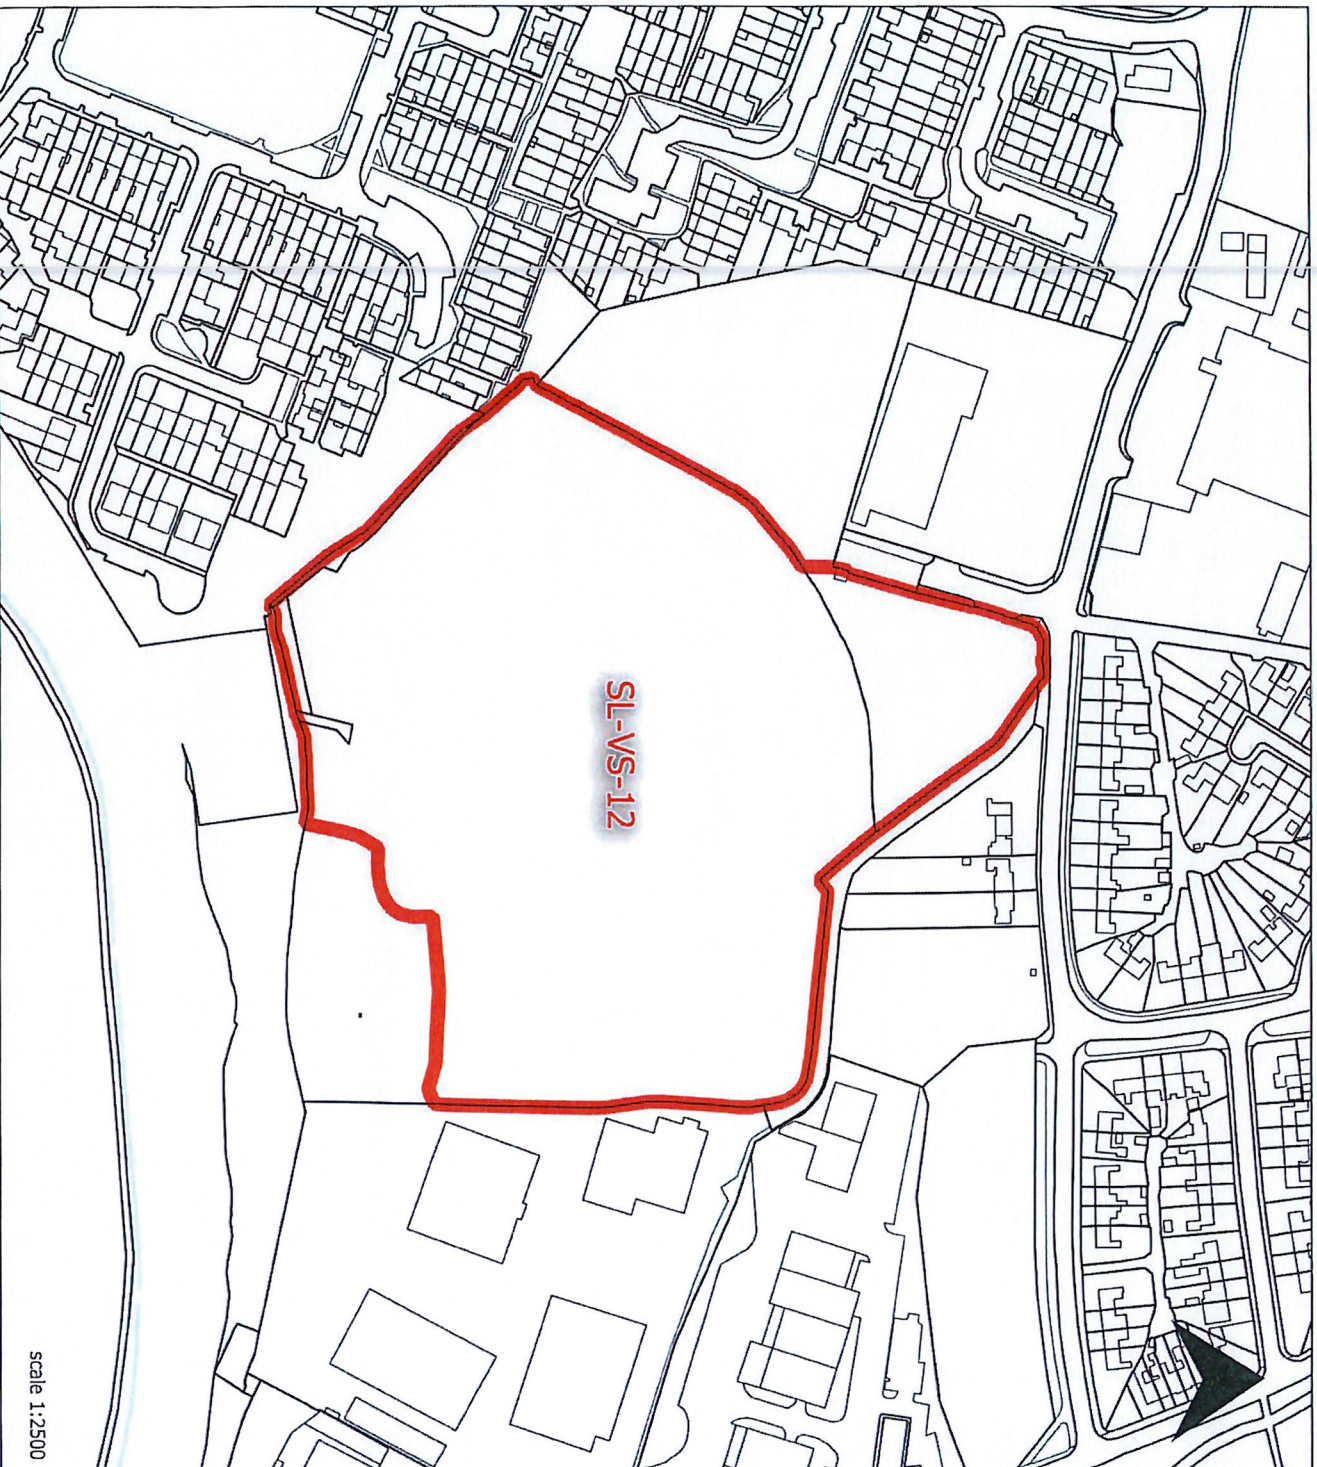

scale 1:2500