

**Sligo County Council
Planning office**

File ref:


SL-VS-16

Address

Newtownholmes Road
Sligo

Location of site is highlighted in red
on the map

Map prepared by
Noel Ballantyne

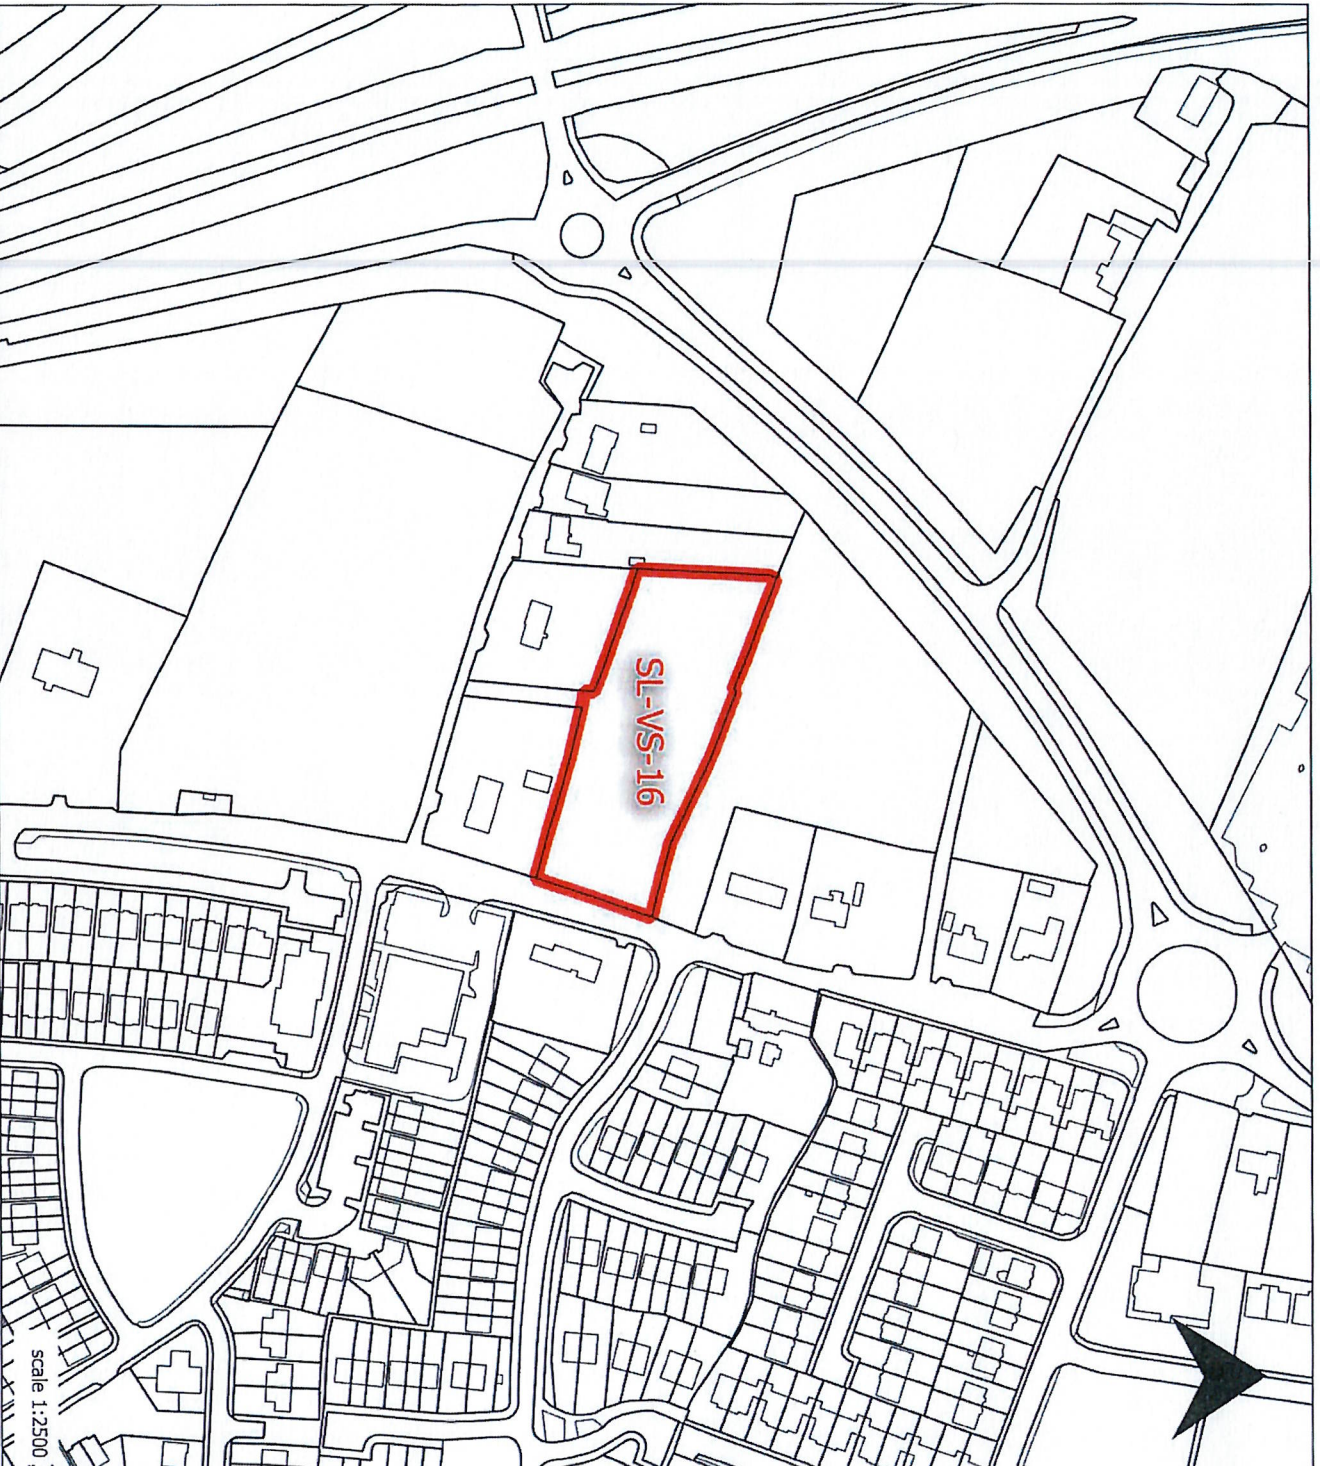

scale 1:2500