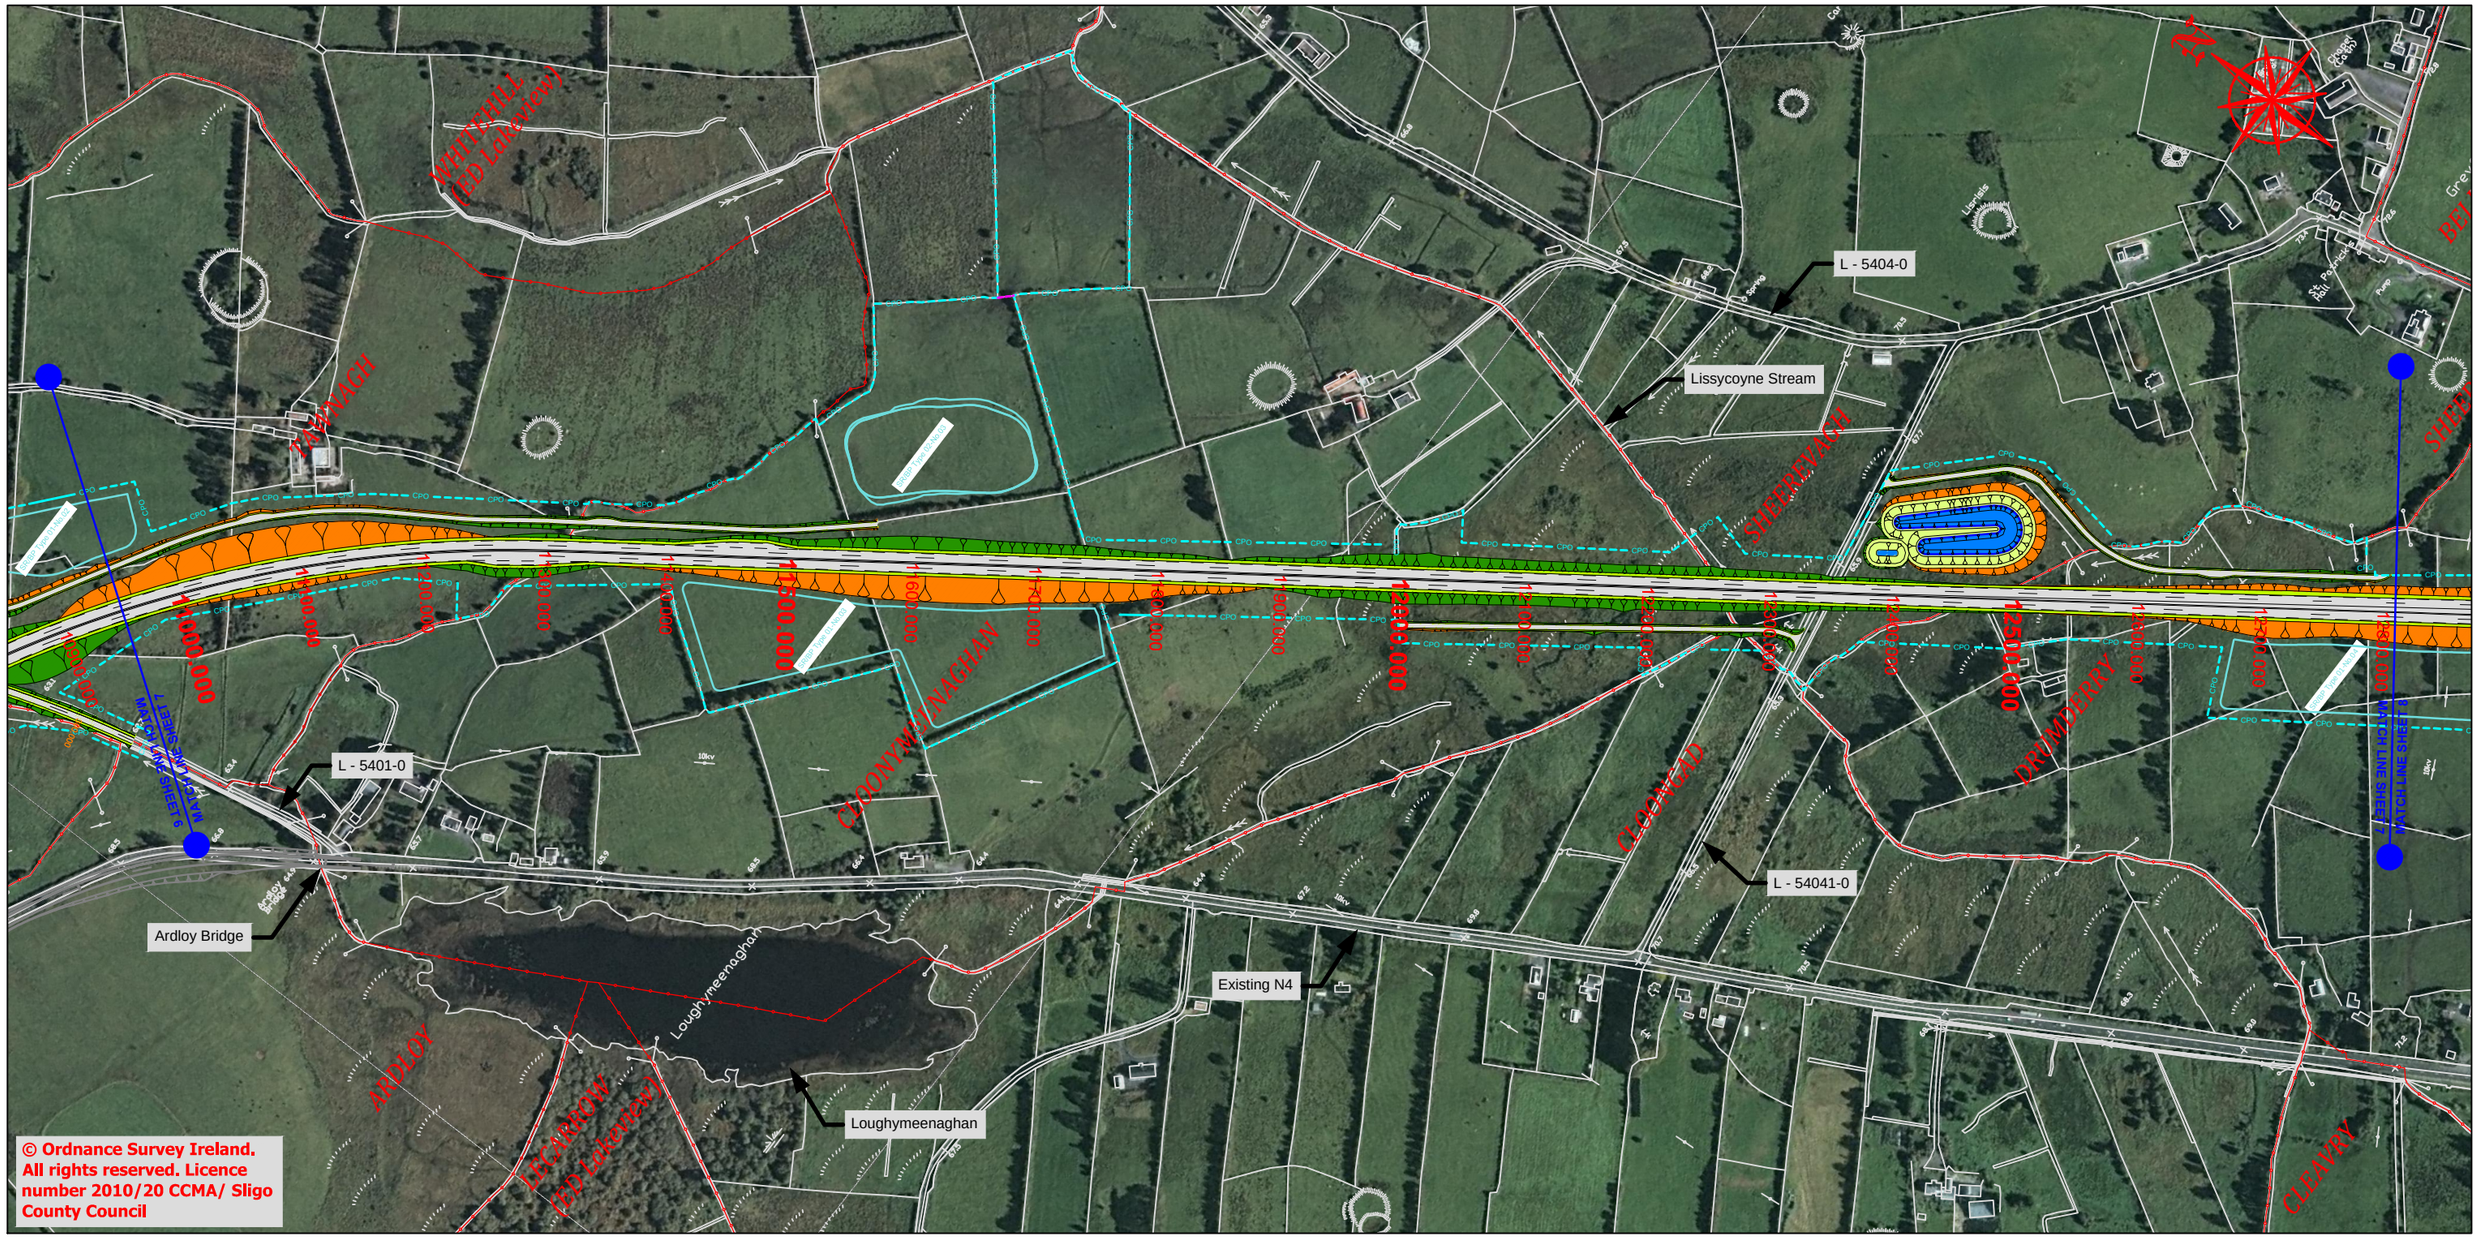

Legend

- Proposed Design; Indicating Cut Section
- Proposed Design; Indicating Fill Section
- Pavement
- Verge
- Footway
- Combined Cycle/Footway
- Attenuation Pond
- Townland Boundary
- CPO Boundary
- Land Made Available (LMA)
- LACKAGH Townland Names
- 8,300.000 Design Chainage
- Proposed Retaining Wall
- Constructed Wetland
- Existing Attenuation Pond
- Spoil Repository

NOTE:
No other use of this material may be made without the licence of the copyright holder in accordance with Section 74(3) of the Copyright and related Rights Act, 2000.

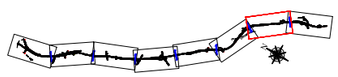

NOTE:
All proposed road levels indicated are based on a Design prepared for Phase 3 and 4 of the NRA PMG and may be revised at the Detailed Design Stage.
Modifications may be made to avail of oppurtunities to improve the design in the light of experience on the ground or other innovations provided this has no significant adverse environmental effects.

An Roinn Iompair Turasóireachta agus Spóirt
Department of Transport, Tourism and Sport

NRA
An tÚdarás um Bóithre Náisiúnta
National Roads Authority

National Road Design Department
Sligo County Council
Business Centre, Market Yard, Sligo, Ireland
Tel: 071 91-11975;
e-mail: fmeehan@sligococo.ie

Date	By	Revision

Project: N4 Collooney to Castlebaldwin *Proposed Road Development*

Title: Design Overview: Plan Mainline
Ch. 10,950 to Ch. 12,810m

Scales (@A3)	Date	Job No.	Figure No.:
H 1:5,000 V 1:500	December 2013	SO/01/150	Fig.: 4.1.7 Sheet 7 of 8

Design	Drawn	Checked	Approved
FM	BR	FM	AS